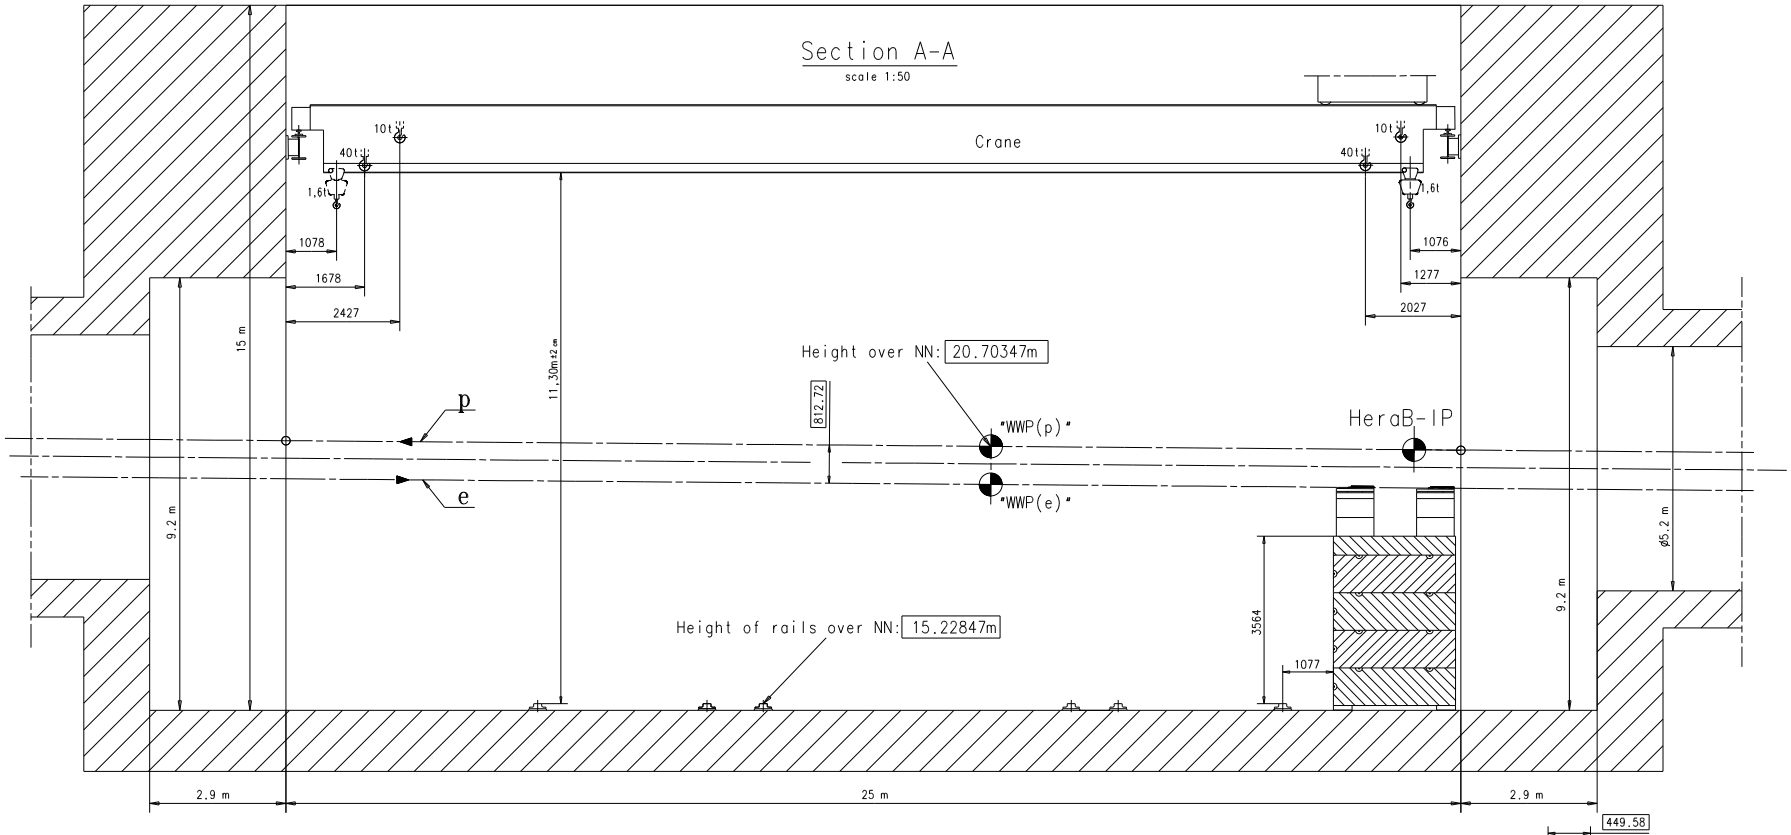

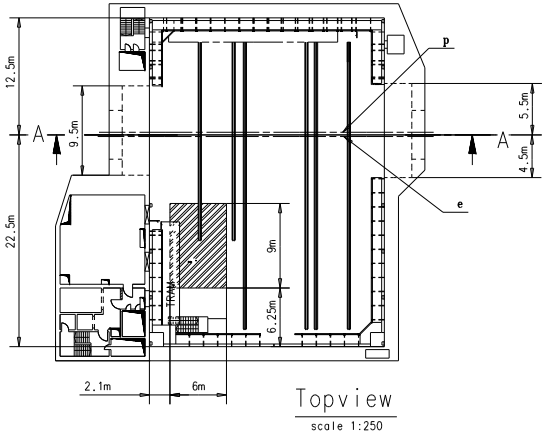

Topview
scale 1:250

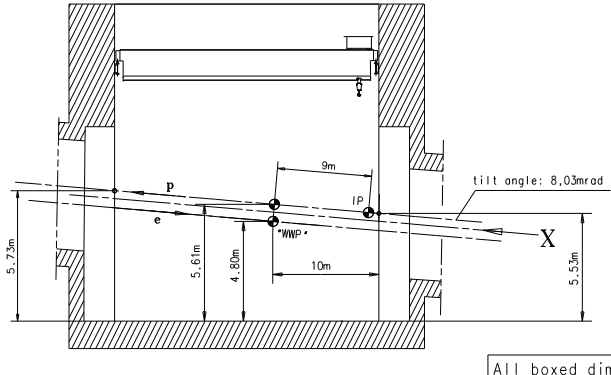

Section A-A
distorted scale

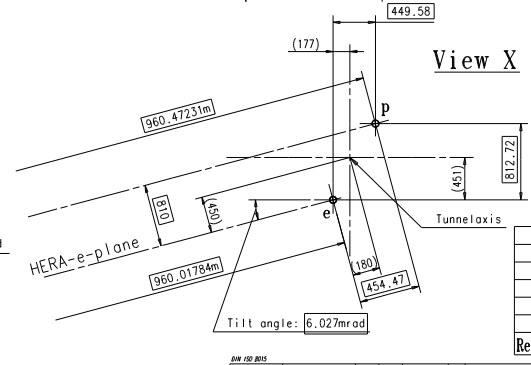

All boxed dimensions are measured/ calculated by the surveyor-group (F. Löffler/MEA)

Revision	Date
02	04.03.97
01	19.03.96

Drawing made by HeraB-3D-Group (email:petershb@desy.de)

DESY- HERA-B

General Dimensions Hall West (HERA)

1 95 7750/M.000

Maßstab: 1:250 (1:50)

1996 Datum 19.3 Name Greulich